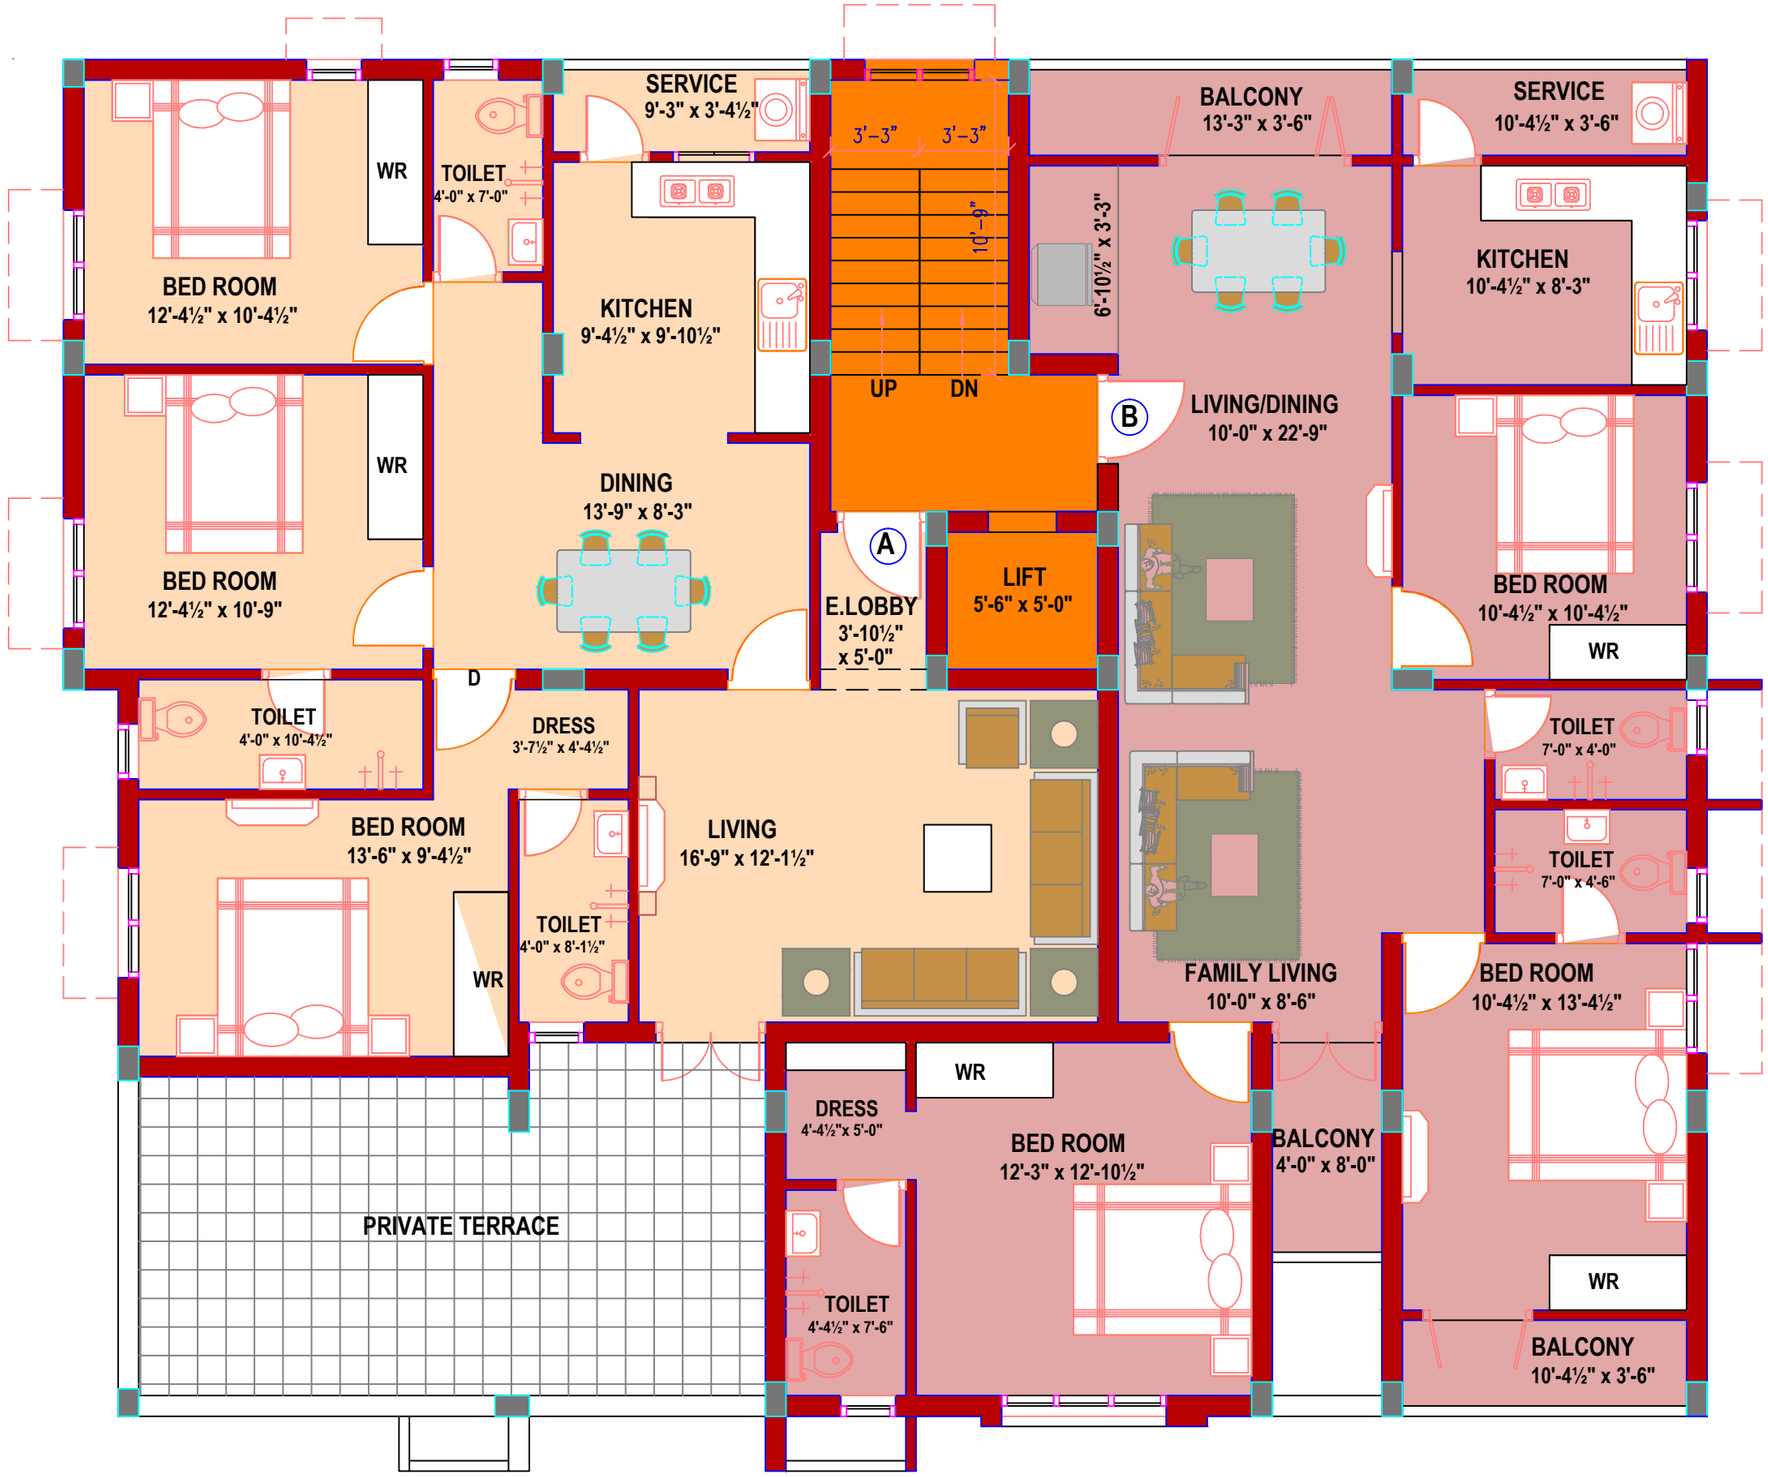

THIRD FLOOR PLAN